Section 38 - Road Traffic Act, 1994

PORTLAW

L4022

Carroll's Cross Inn

N 25

WATERFORD

KILMACTHOMAS

L8061

QK Cold Stores

KILL

L4015

Cross Electrical Ltd.

Dawn Meats

L8022

DUNGARVAN

N 25

Note:
The proposed traffic calming measures are subject to change further to a Road Safety Audit and to the Detailed Design Process

LEGEND:

- NEW ROAD RESURFACING
- NEW GRASSED AREA
- NEW KERBING
- SHARED USE ONE WAY CYCLE FACILITY
- ALTERNATIVE TEXTURE/COLOUR
- PROPOSED CENTRAL ISLAND

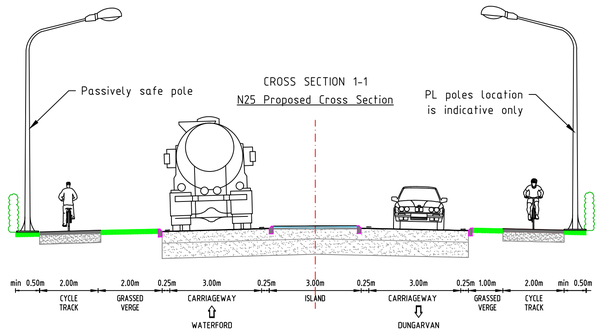

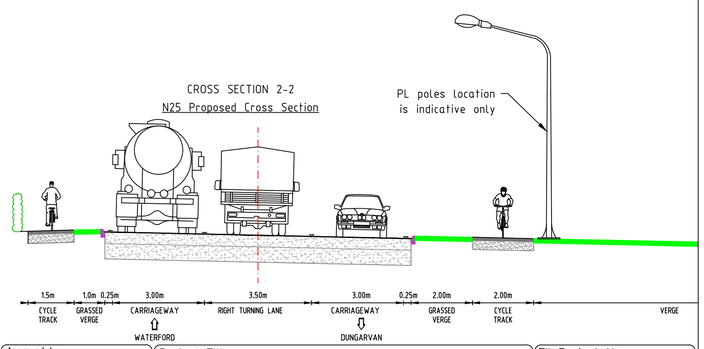

NOTES:

Revision	Date	Description	Drawn by	Checked by	Approved by
F1	11/12/20	Submission for Section 38 Statutory Procedure	MGr	MG	GJ

Client
Waterford City & County Council Comhairle Cathrach & Contae Phort Láirge
Tel: (0761) 102020
E-mail: contact@waterfordcouncil.ie

Design
TRAMORE HOUSE
REGIONAL DESIGN OFFICE
TRAMORE
CO. WATERFORD
Tel: (051) 390130 Fax: (051) 390699
E-mail: natroads@thrdo.com

Approved by: G. Jones (GJ)
Checked by: M. Gajic (MG)
Drawn by: M. Grennan (MG)
Scale: NTS
Rev. Date: 11/12/2020

Project Title: N25 Carroll's Cross - HD15 Site
Drawing Title: GENERAL ARRANGEMENT
Sheet 1 of 1
Drawing Number: TH20025-P4-GA-001

TII Project No.: TBA
TH Project No.: TH/20025
Project Folder No.: 7.7.1.2
Rev.: F1
Pdf Drawing: TH20025-GA-001 F1